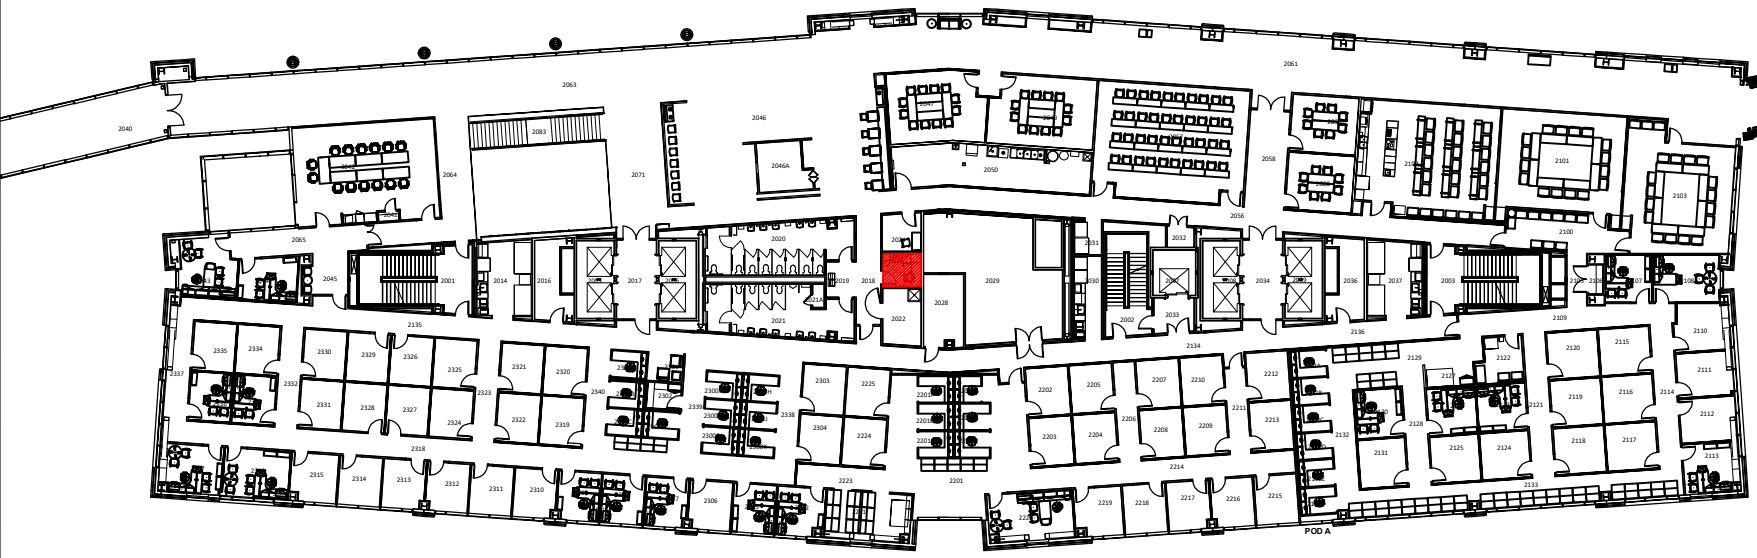

SECOND FLOOR

SCALE: NONE NORTH

ISSUES AND REVISIONS	
DATE:	ISSUED FOR:

LEGEND

MID CAMPUS CENTER 2nd FLOOR PLAN

DATE: 12/1/16

AREA: XX,XXX GSF

PROJECT NO.:

029–02