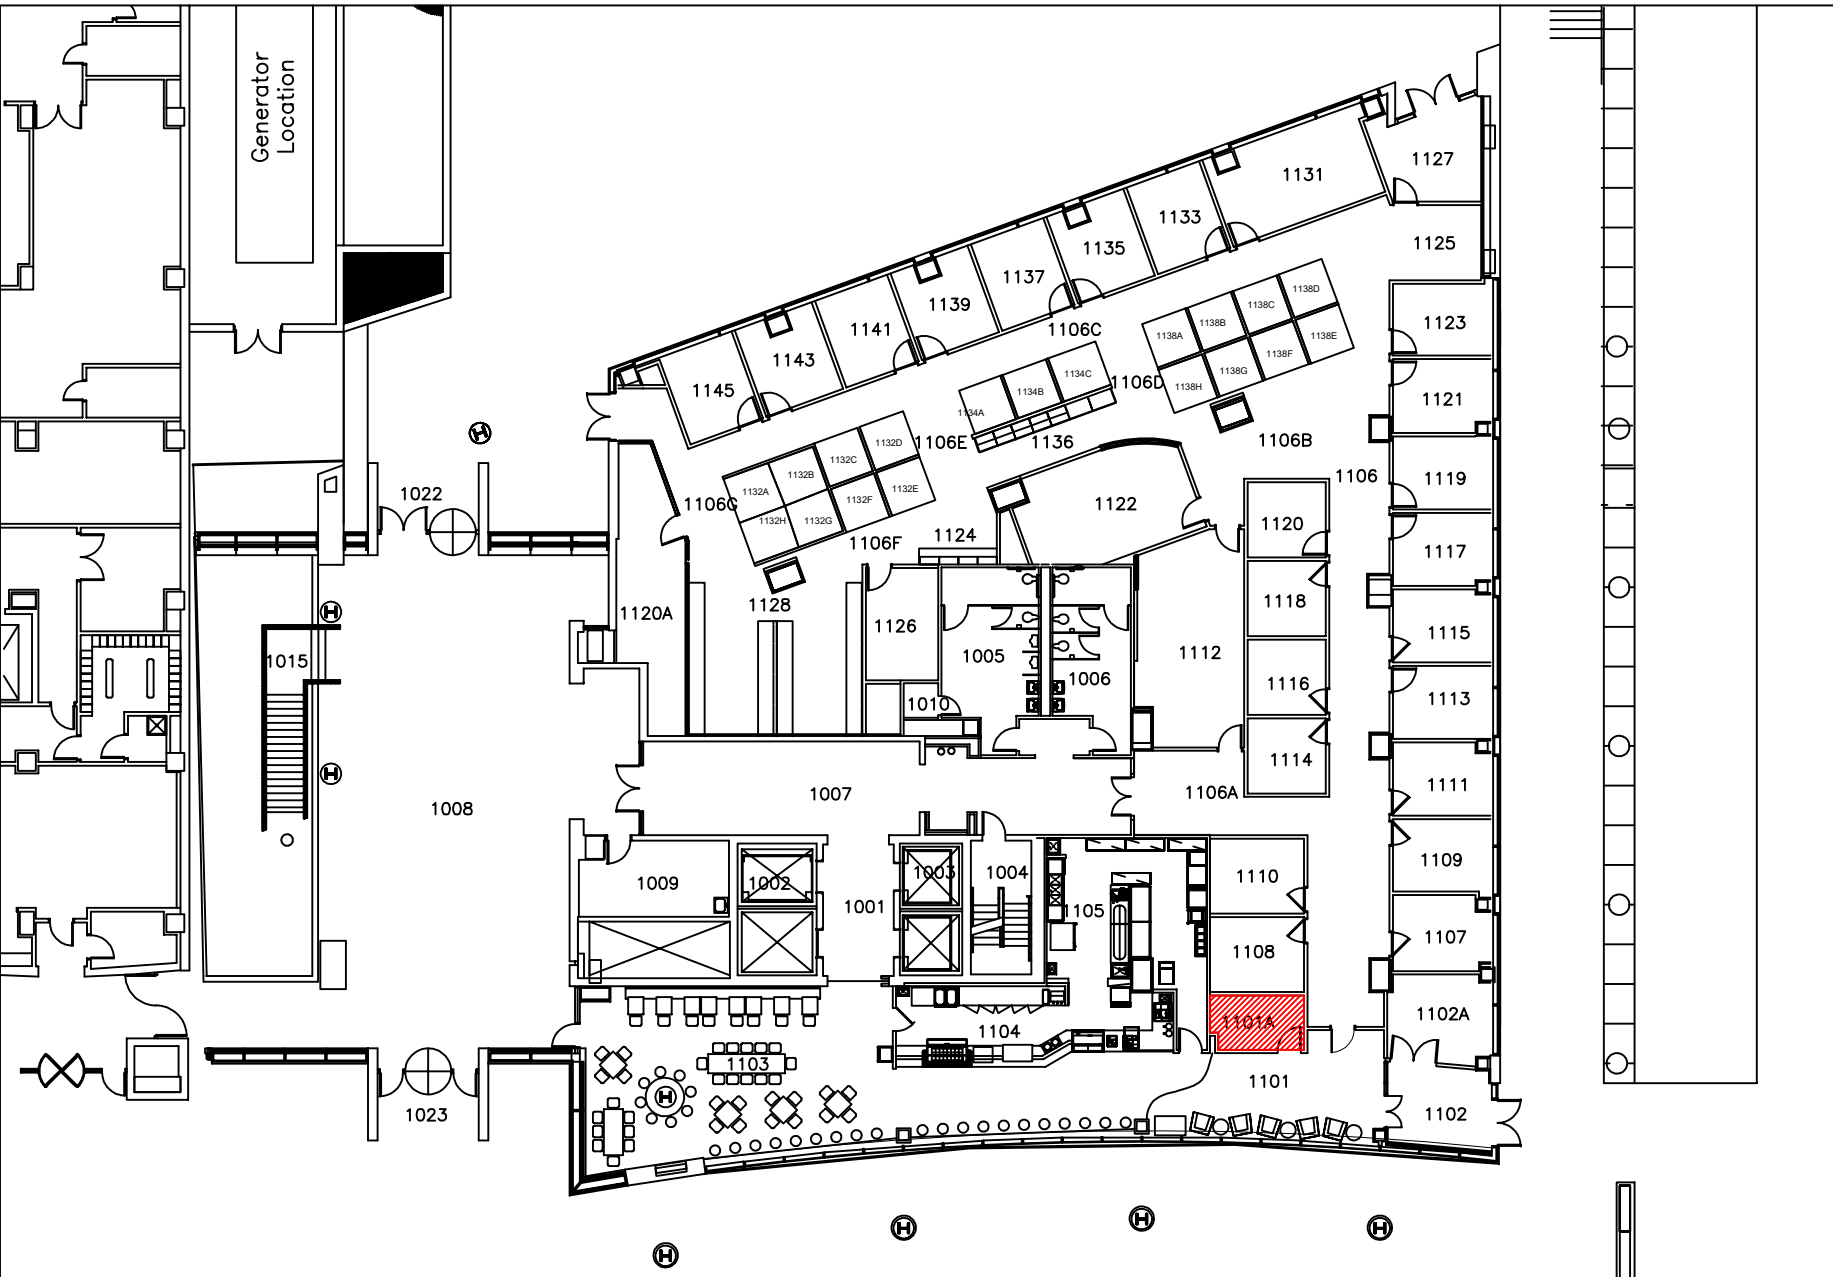

ISSUES AND REVISIONS	
DATE:	ISSUED FOR:
04/06/17	1101–1105 Cafe Renovated
04/06/17	1106–1122 EPIC Training Rooms
03/13/19	Floor Renovated

NOTES

LEGEND

McDONNELL PEDIATRICS
1st FLOOR PLAN

DATE: 03/13/19

AREA:

PROJECT NO.: 016–01